Stage dimmers: 2.465 > 2.496

MDG ATMe: 2.510

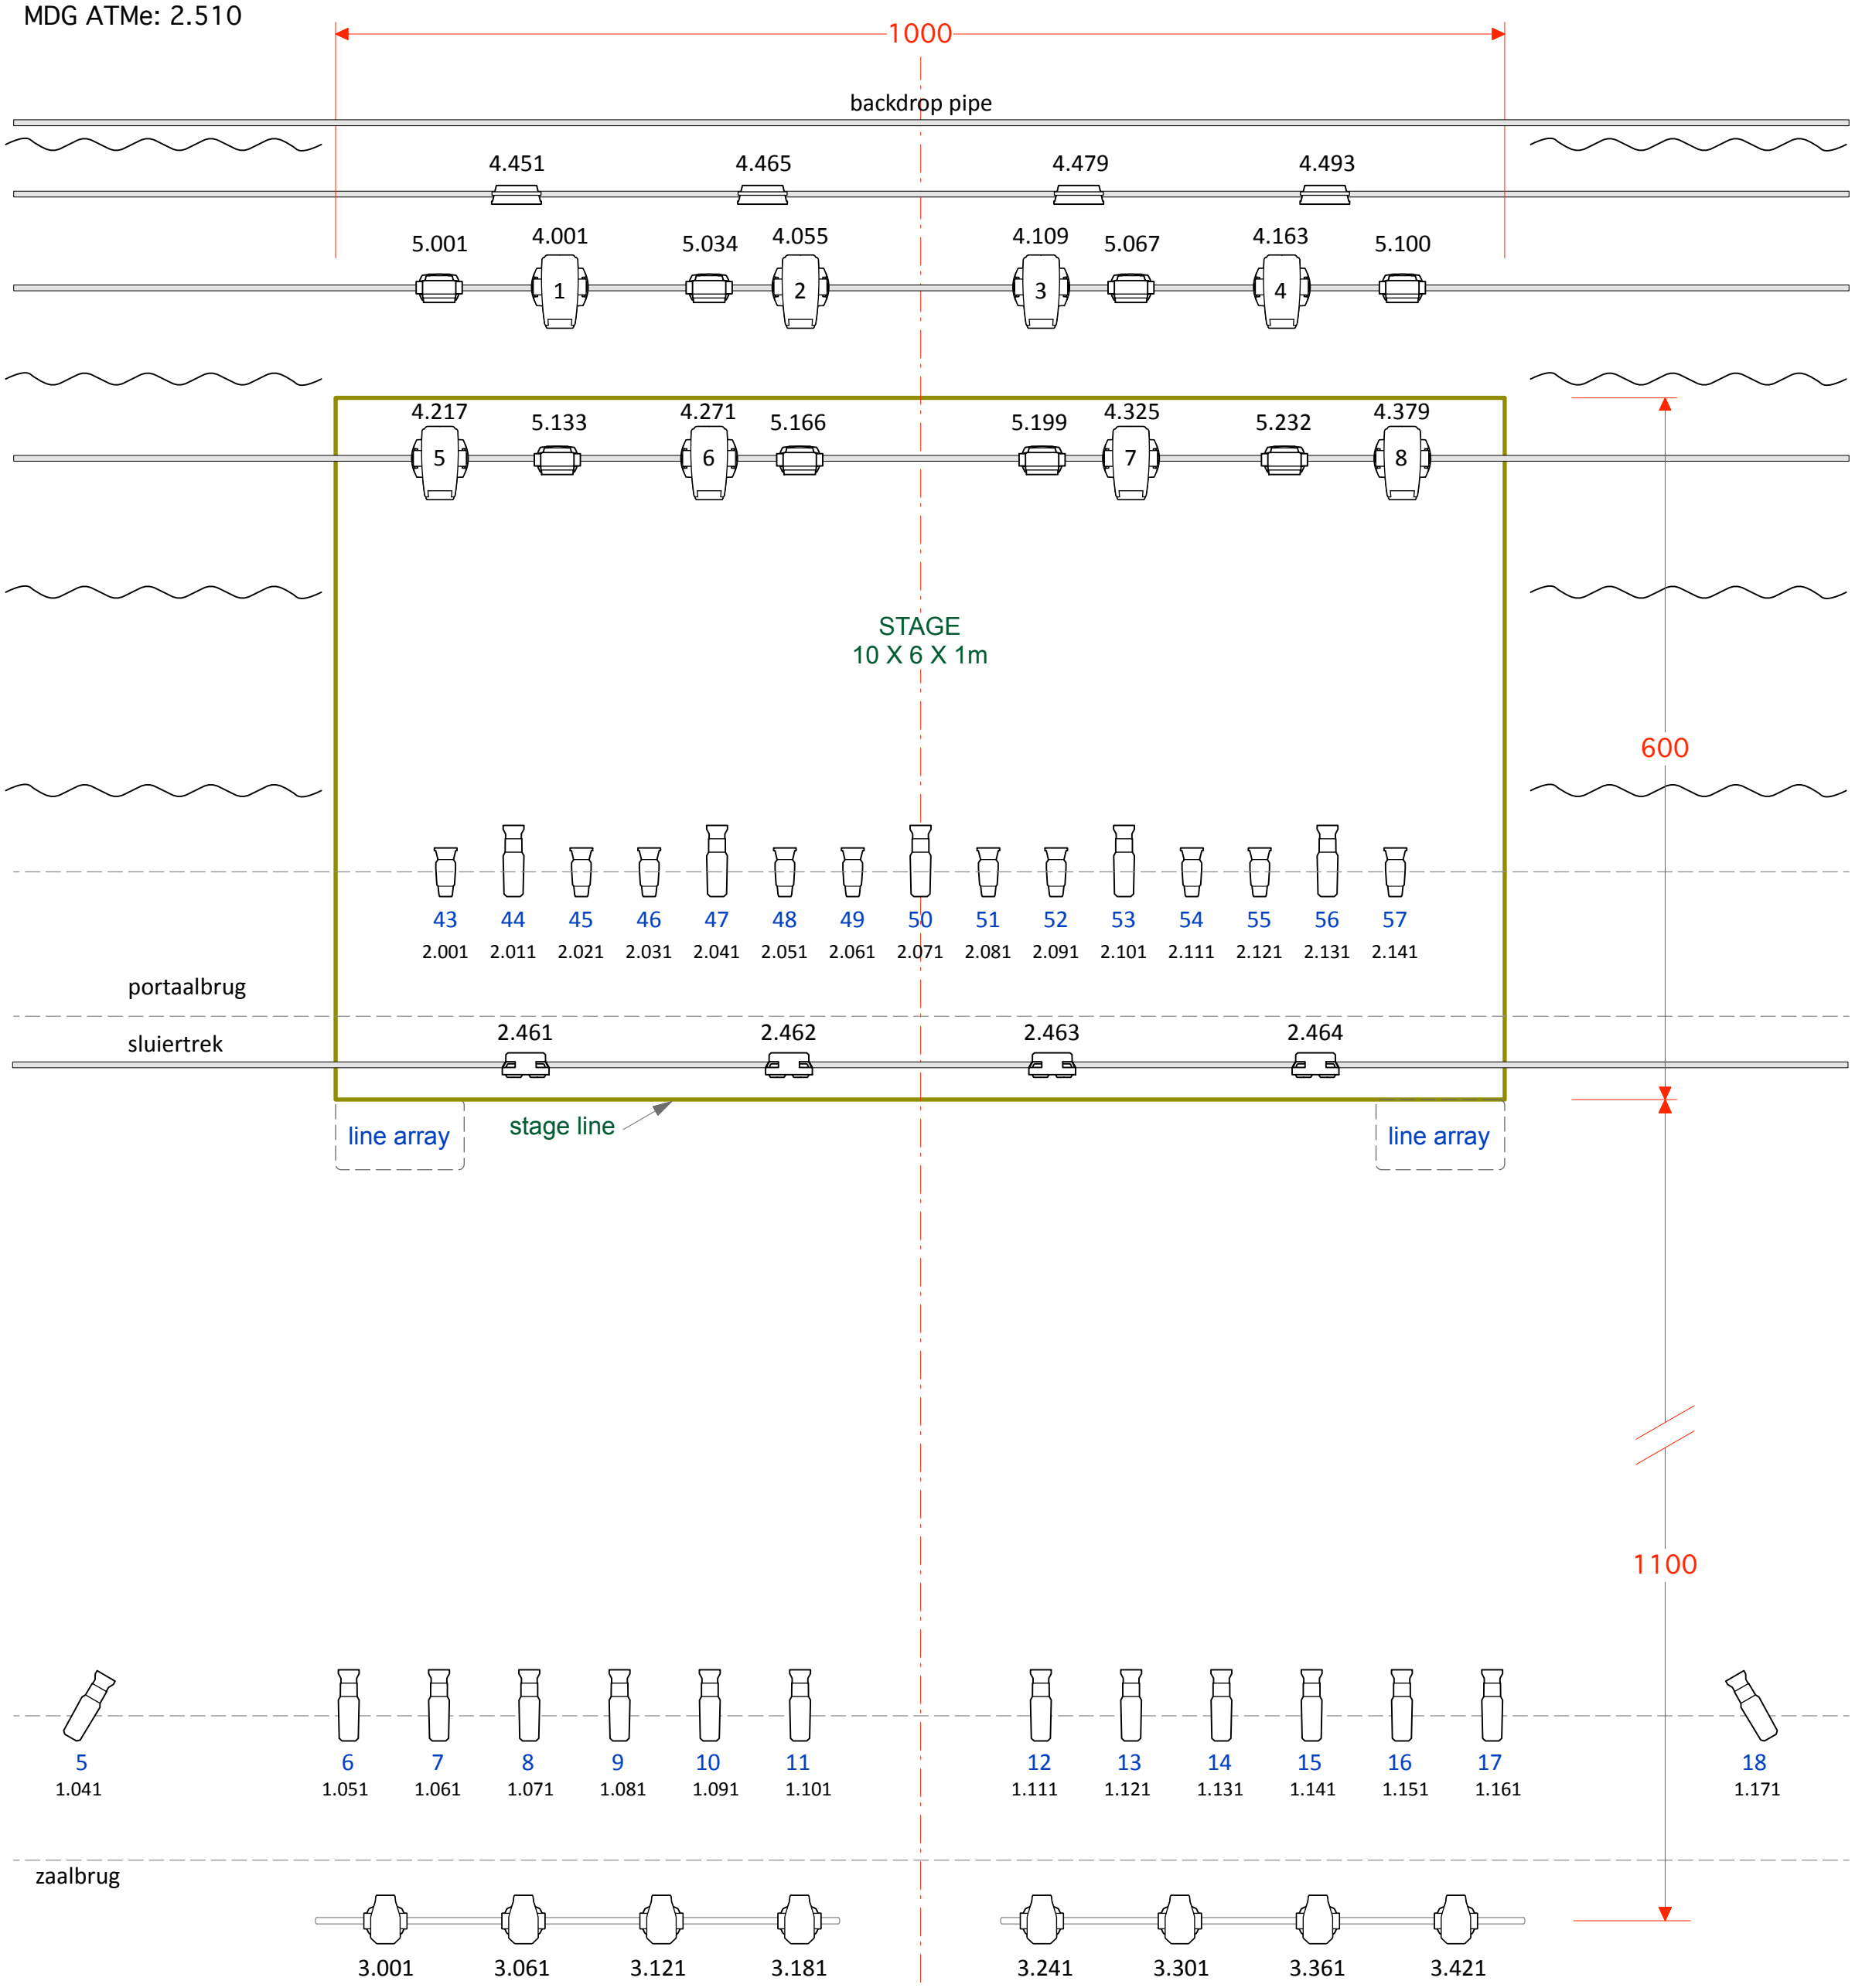


Houselights 1.501 > 1.503

**LEGENDA**

- Robe Forte HCF (mode1)
- Robe Spiider (mode3)
- ETC Lustr2 Profile (direct 10ch)
- ETC Lustr2 Fresnell (direct 10ch)
- JB lighting P10 spot (mode2)
- LED Blinder (1ch)
- Martin Atomic LED3000 (ext.14ch)

4.451 — Universe . DMX address

SPOT GRONINGEN

# Lightplot kleine zaal

Zaalopstelling: **POP**

Spot Groningen, de Oosterpoort

Version: 10/04/2025

Scale: 1:50 A3

Drawn by: HB